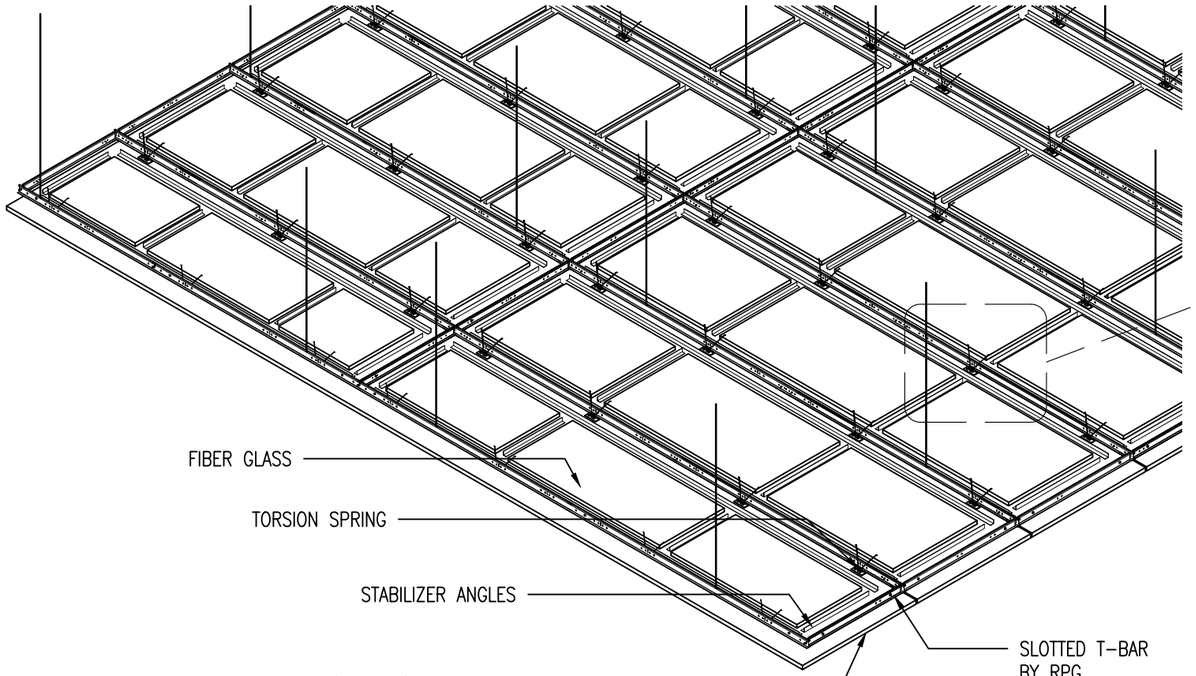

ISOMETRIC VIEW (NTS)

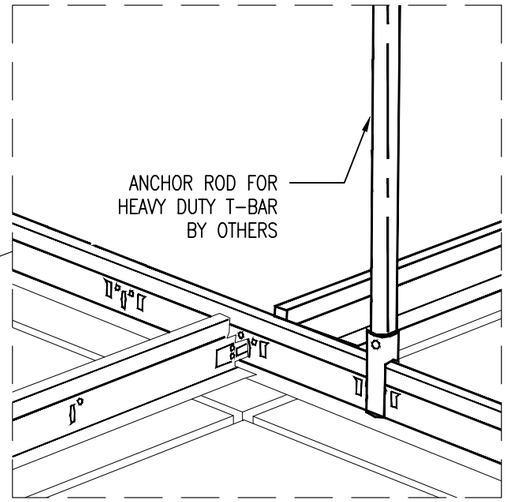

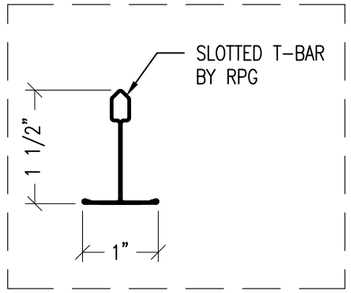

SECTION (NTS)

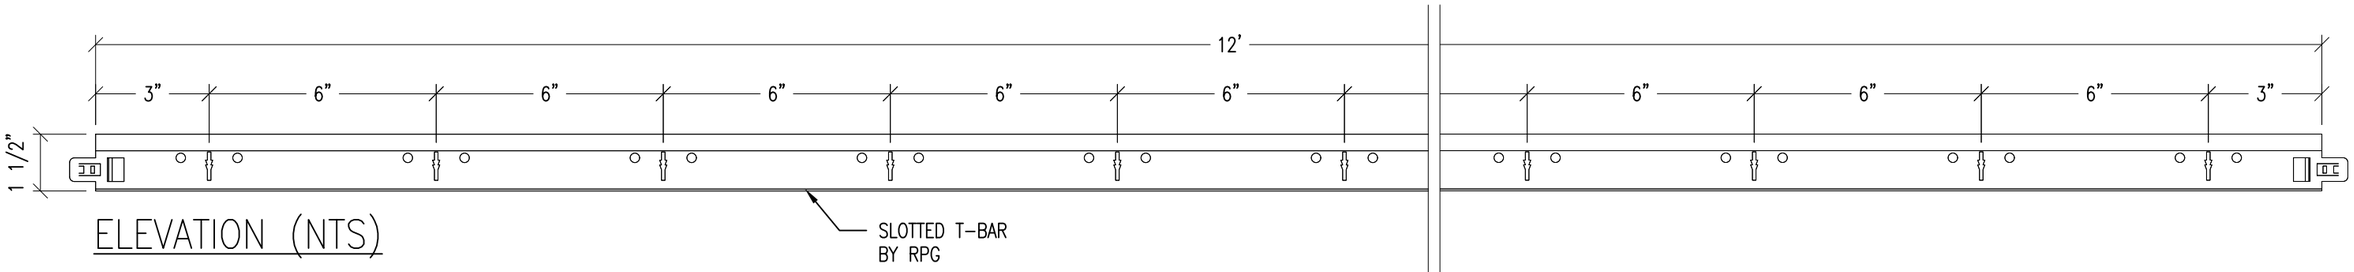

ELEVATION (NTS)

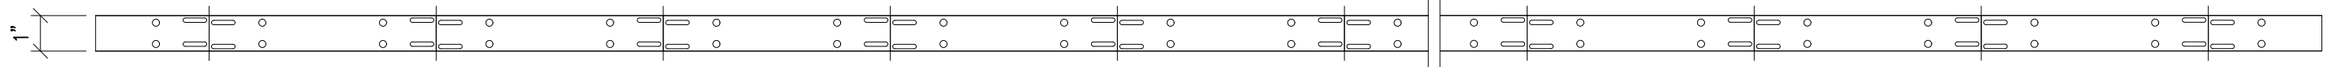

BOTTOM FLANGE VIEW (NTS)

RPG
ACOUSTICAL SYSTEMS - LLC
99 SOUTH STREET, PASSAIC, NJ 07055
(p) 973-916-1166 (e) estimating@rpgacoustic.com

Title: SLOTTED T-BAR

Proj: RPG PRODUCT

Date: 1/15/20 By: GS Scale: NTS

Path:

Comments: